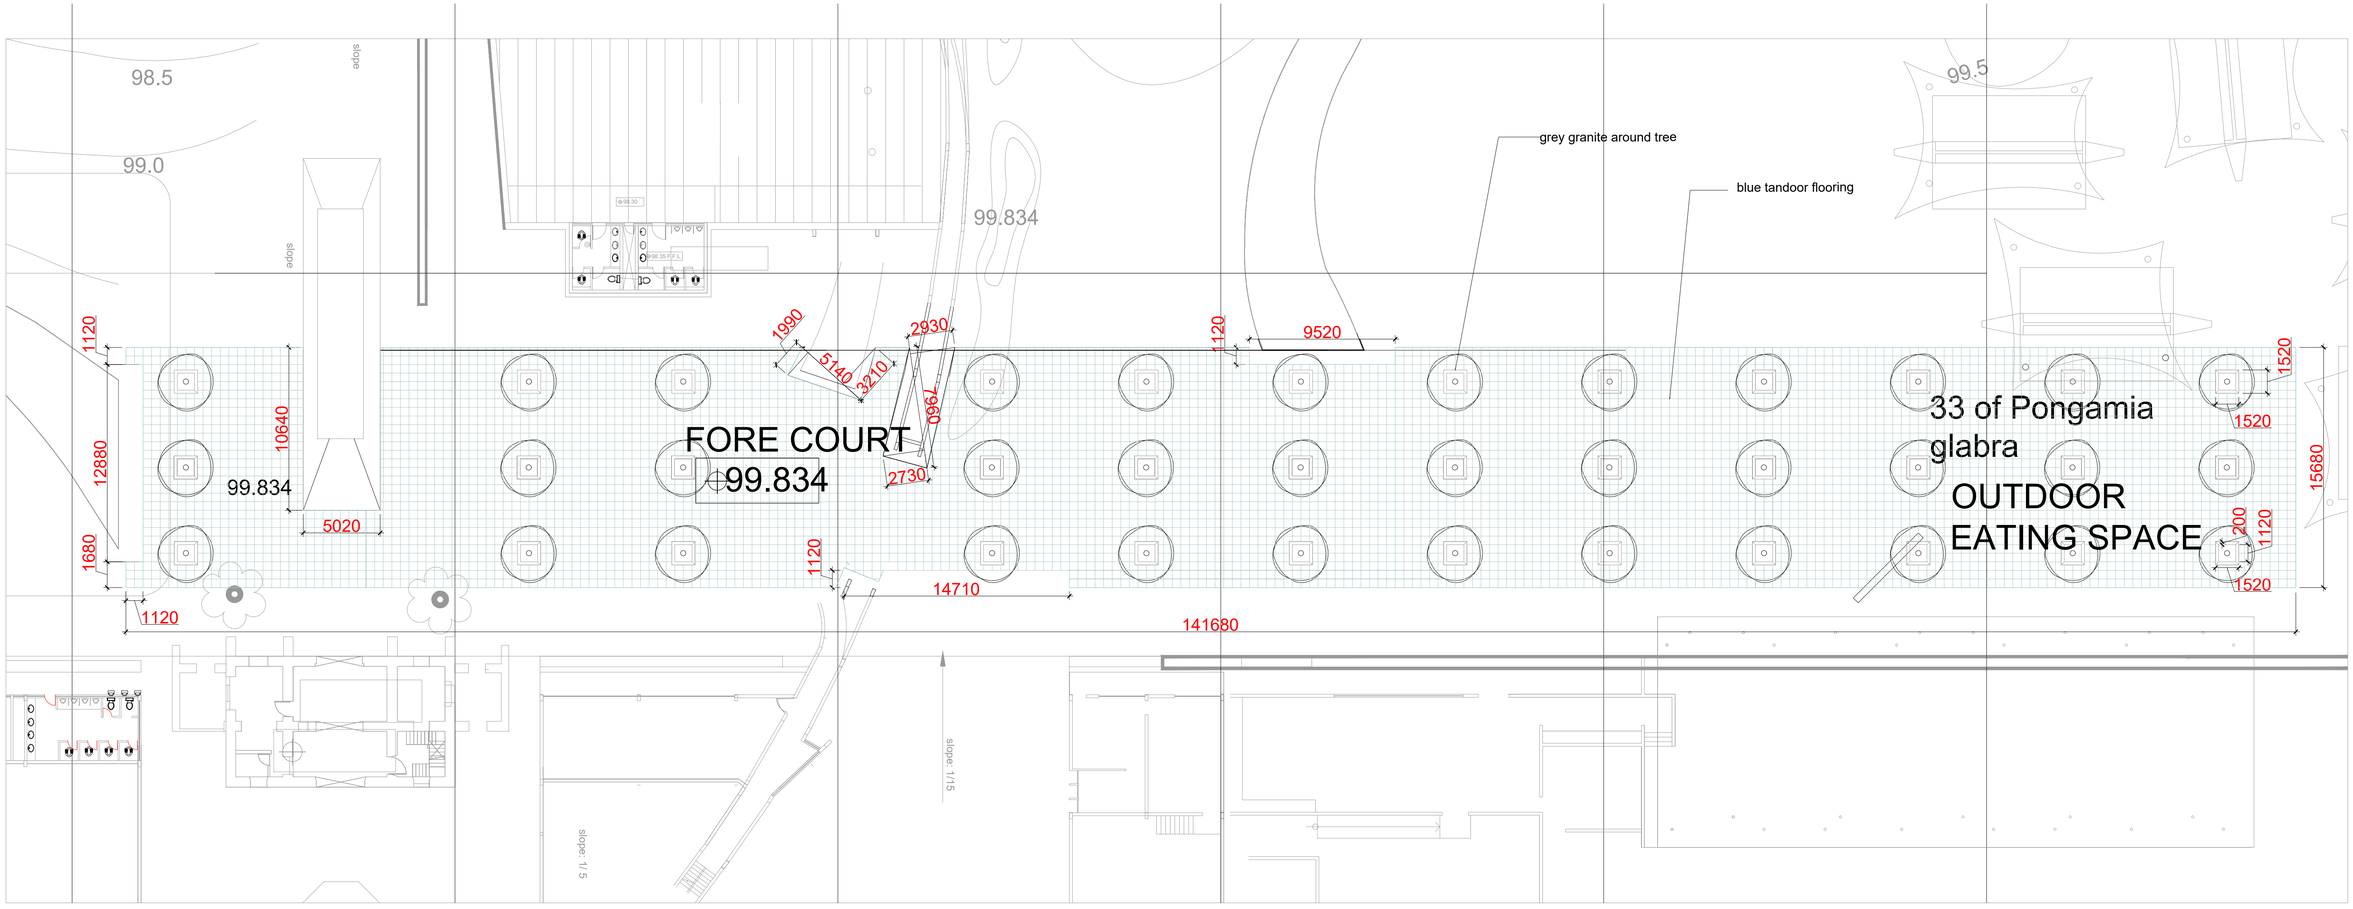

BLUE TANDOOR TILES-22'x22'

grey granite

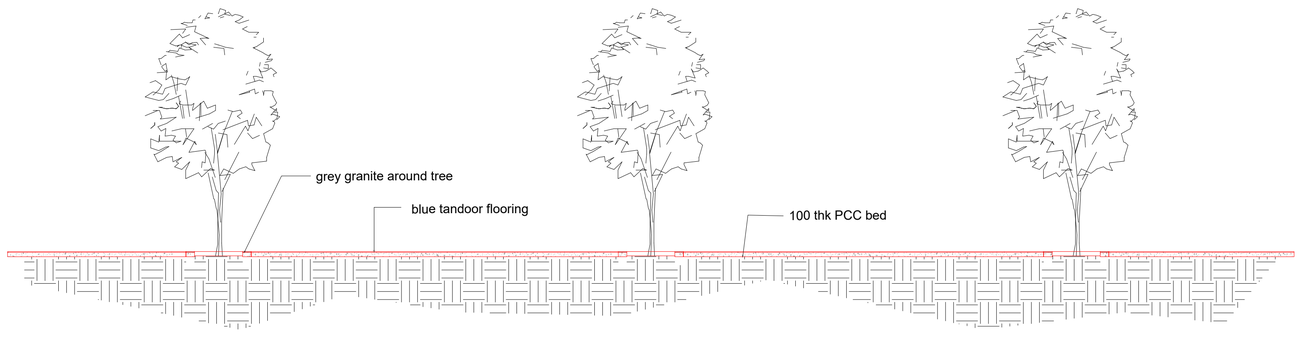

BLUE TANDOOR TILES-22'x22'

Mathew & Ghosh Architects
4b, Temple Trees Row, Shinivagilu Extn, Bangalore, Karnataka - 560 047
Telefax: +91 80 25520824, Tel: +91 80 56966425

SCALE: 1:200
PROJECT NAME: FREEDOM PARK REFURBISHMENT
Date 13-02-2024